



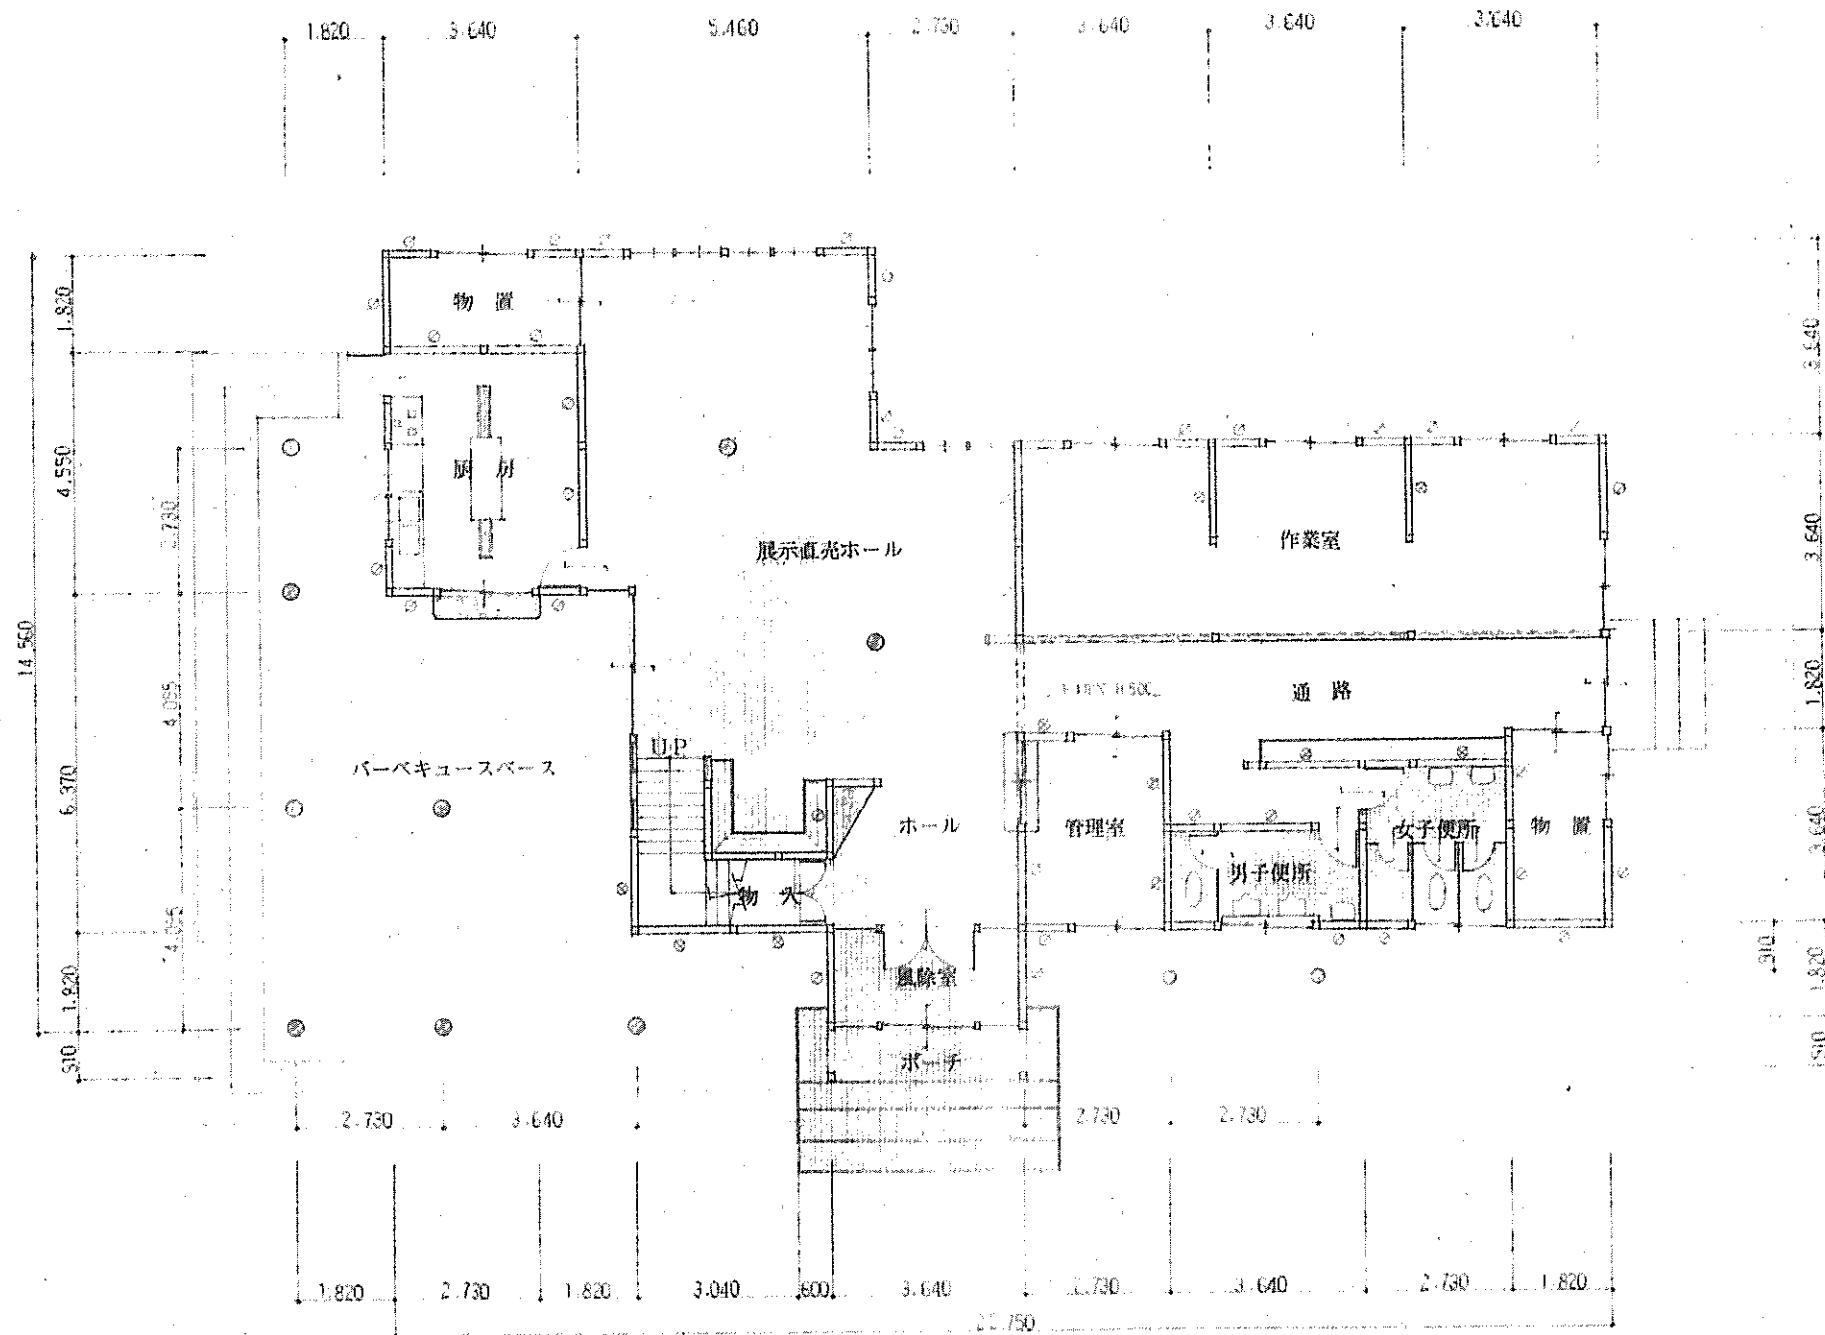

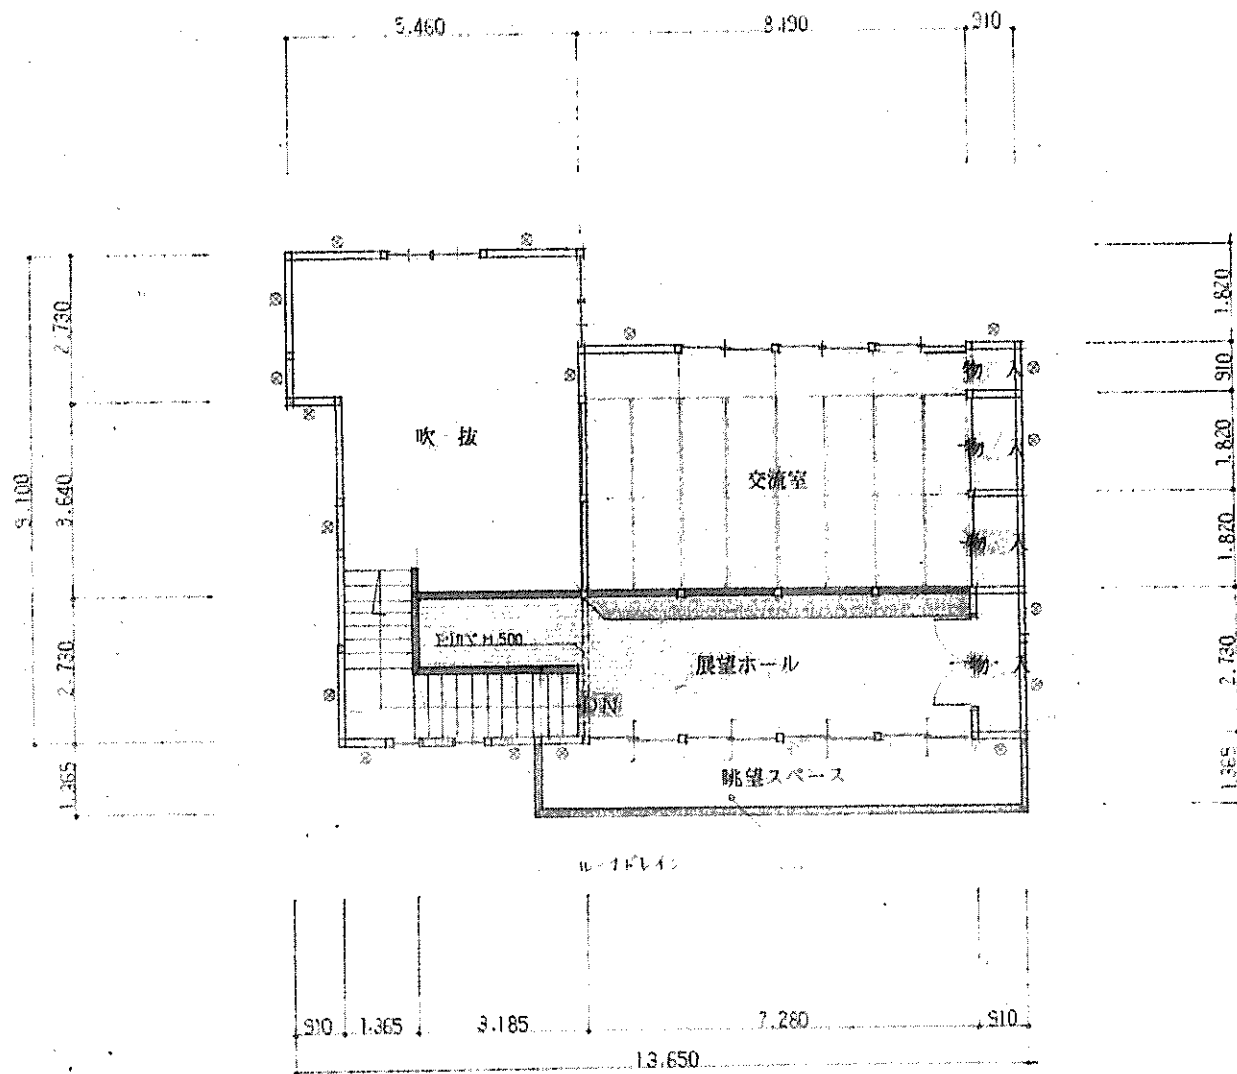

2階平面図 1:100